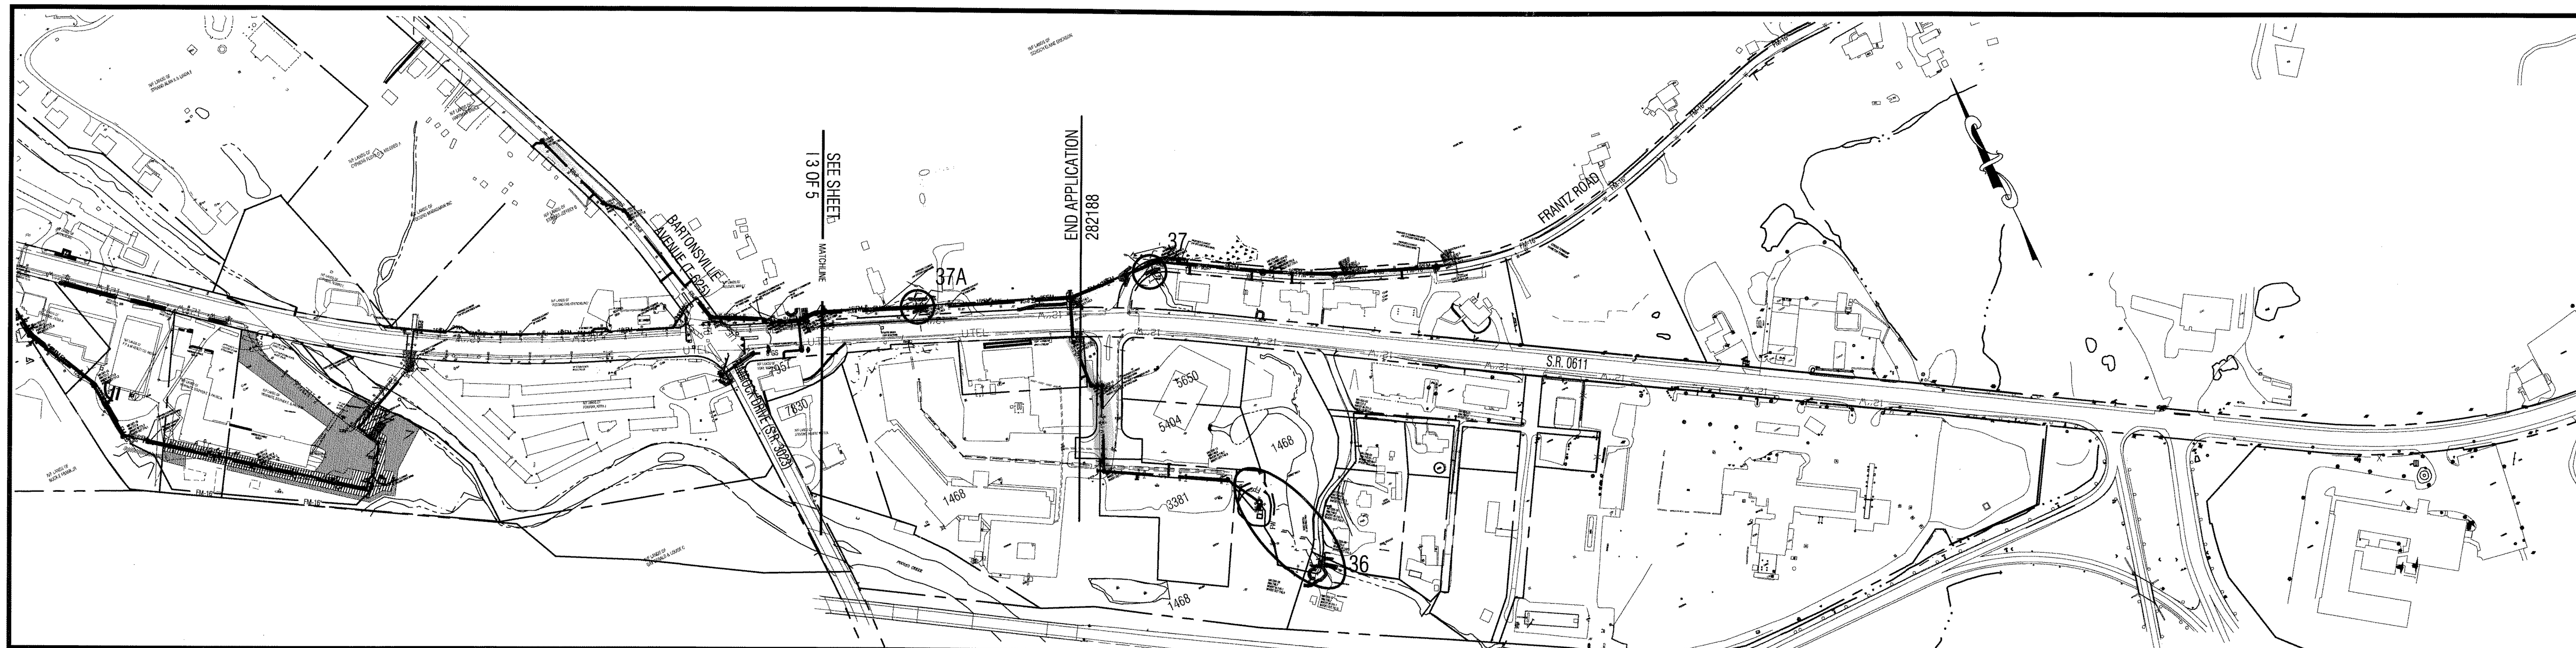

○2 = ENCROACHMENT NUMBERS

*SEE P SERIES PLANS FOR ENCROACHMENT DETAILS

GRAPHIC SCALE

200 0 100 200

(IN FEET)
1 INCH = 200FT.

SR 611 POCONO AND HAMILTON TOWNSHIPS SEWERAGE SYSTEM PROJECT

SUMMARY OF ENCROACHMENTS

ENCROACHMENT NUMBER	Municipality (Monroe County)	STREAM ONLY (NAME) Type (3)	WETLAND ONLY	STREAM & WETLAND (NAME) Type (3)	CHAPTER 93 CLASS	WILD TROUT STREAM OR TRIB.	CHAPTER 105 WETLAND CLASS	WETLAND TYPE	ENCROACHMENT DIMENSIONS (5)			Vertical Clearance (top of the pipe to lowest stream bed elevation) ft (5)	LENGTH OF ENCROACHMENT (ft) (1) (size & type of pipe)	TEMPORARY AREA OF ENCROACHMENT (acres) (1) [2]	PERMANENT AREA OF ENCROACHMENT (acres) [2]	LATITUDE MT POCONO	LONGITUDE QUAD	REVIEW INDIVIDUAL OR GP-5 (Purpose) (4)
									Width bank to bank (ft)	Depth bank to bed (ft)	Water depth (ft)							
1	Pocono	Swiftwater Creek P			HQ-CWF	Yes	NA	NA	23	4	2.5	4.5	23 8" PVC, 6" PVC	0.03	0	41-05-39	75-19-39	GP-5 (UP)
2	Pocono	Scotrun P			HQ-CWF	Yes	NA	NA	0	0	0	0	0 18" PVC	0	0	41-04-38	75-19-37	GP-5 (UP)
3	Pocono			Scotrun P	HQ-CWF	Yes	EV	PFO	18	2	0.5	4	85 18" PVC	0.01 Stream 0.09 Wet	0	41-04-12	75-19-20	JP (UP)
4	Pocono			Trib to Scotrun P	HQ-CWF	Yes	EV	PFO	12	2	0.5	3.5	55 8" PVC	0.01 Stream 0.03 Wet	0	41-03-54	75-19-04	JP (UP)
5	Pocono	Transue Run P			HQ-CWF	Yes	NA	NA	27	1.5	0.75	3.5	27 18" PVC	0.02	0	41-03-54	75-19-10	GP-5 (UP)
5A	Pocono	Transue Run P			HQ-CWF	Yes	NA	NA	27	1.5	0.75	N/A	<1' 6" PE	0.02	<0.01	41-03-54	75-19-10	JP (OUTFALL)
6	Pocono	Trib to Scotrun P			HQ-CWF	Yes	NA	NA	0	0	0	0	0 18" PVC	0	0	41-03-43	75-19-03	GP-5 (UP)
6A	Pocono	Trib to Scotrun P			HQ-CWF	Yes	NA	NA	5	1	0.5	0	4' 6" PE	0.01	0.01	41-03-43	75-19-03	JP (OUTFALL)
7	Pocono	Trib to Scotrun P			HQ-CWF	Yes	NA	NA	0	0	0	0	0 8" PVC	0	0	41-03-54	75-19-02	GP-5 (UP)
8	Pocono	Scotrun P			HQ-CWF	Yes	NA	NA	12	6	3	3	22 12" PVC	0.02	0	41-03-43	75-19-00	GP-5 (UP)
9	Pocono		Yes		NA	No	Other	PEM	NA	NA	NA	N/A	35 24" PVC	0.05	0	41-03-39	75-19-02	JP (UP)
10	Pocono	Scotrun P			HQ-CWF	Yes	NA	NA	0	0	0	0	0 24" PVC	0	0	41-03-14	75-18-55	GP-5 (UP)
11	Pocono	Trib to Pocono Creek S			HQ-CWF	Yes	NA	NA	0	0	0	0	0 24" PVC	0	0	41-02-52	75-18-39	GP-5 (UP)
12	Pocono	Trib to Pocono Creek S			HQ-CWF	Yes	NA	NA	0	0	0	0	0 24" PVC	0	0	41-02-40	75-18-33	GP-5 (UP)
13	Pocono	Pocono Creek			HQ-CWF	Yes	NA	NA	55	4.5	2.5	4.5	55 8" PVC	0.02	0	41-02-40	75-18-40	GP-5 (UP)
13A	Pocono	Trib to Pocono Creek P			HQ-CWF	Yes	NA	NA	0	0	0	0	0 12" PVC	0	0	41-02-17	75-19-03	GP-5 (UP)
13B	Pocono	Trib to Pocono Creek P			HQ-CWF	Yes	NA	NA	6	1.5	0.75	4.25	6 12" PVC	0.01	0	41-02-13	75-19-09	GP- (UP)
14	Pocono	Trib to Pocono Creek P			HQ-CWF	Yes	NA	NA	18	1	0.5	3.25	18 24" PVC	0.01	0	41-02-18	75-18-23	GP-5 (UP)
15	Pocono	Trib to Pocono Creek P			HQ-CWF	Yes	NA	NA	8	2	1	3	8 12" PVC	0.01	0	41-02-24	75-18-20	GP-5 (UP)
16	Pocono	Trib to Pocono Creek S			HQ-CWF	Yes	NA	NA	10	1	0.5	4.5	10 24" PVC	0.01	0	41-02-13	75-18-16	GP-5 (UP)
17	Pocono	Trib to Pocono Creek S			HQ-CWF	Yes	NA	NA	0	0	0	0	0 12" PVC	0	0	41-02-13	75-18-09	GP-5 (UP)
17A	Pocono	Trib to Pocono Creek S			HQ-CWF	Yes	NA	NA	0	0	0	0	0 6" PVC	0	0	41-02-13	75-18-10	GP-5 (UP)
17B	Pocono	Trib to Pocono Creek S			HQ-CWF	Yes	NA	NA	0	0	0	0	0 6" PVC	0	0	41-02-13	75-18-10	GP-5 (UP)
17C	Pocono	Trib to Pocono Creek S			HQ-CWF	Yes	NA	NA	0	0	0	0	0 6" PVC	0	0	41-02-15	75-18-11	GP-5 (UP)
17D	Pocono	Trib to Pocono Creek S			HQ-CWF	Yes	NA	NA	0	0	0	0	0 6" PVC	0	0	41-02-16	75-18-12	GP-5 (UP)
17E	Pocono	Trib to Pocono Creek S			HQ-CWF	Yes	NA	NA	0	0	0	0	0 6" PVC	0	0	41-02-18	75-18-13	GP-5 (UP)
17F	Pocono	Trib to Pocono Creek S			HQ-CWF	Yes	NA	NA	0	0	0	0	0 6" PVC	0	0	41-02-21	75-18-15	GP-5 (UP)
17G	Pocono	Trib to Pocono Creek S			HQ-CWF	Yes	NA	NA	0	0	0	0	0 6" PVC	0	0	41-02-21	75-18-15	GP-5 (UP)
18	Pocono	Trib to Pocono Creek S			HQ-CWF	Yes	NA	NA	0	0	0	0	0 24" PVC	0	0	41-01-59	75-18-07	GP-5 (UP)
19	Pocono	Trib to Bulgers Run P			HQ-CWF	Yes	NA	NA	10	1.5	1	3	10 24" PVC	0.01	0	41-01-45	75-18-02	GP-5 (UP)
19A	Pocono	Trib to Bulgers Run P			HQ-CWF	Yes	NA	NA	10	1.5	1	N/A	80	0.01	0	41-01-45	75-18-02	GP-3 Bank Stabalization

ENCROACHMENT NUMBER	Municipality (Monroe County)	STREAM ONLY (NAME) Type (3)	WETLAND ONLY	STREAM & WETLAND (NAME) Type (3)	CHAPTER 93 CLASS	WILD TROUT STREAM OR TRIB.	CHAPTER 105 WETLAND CLASS	WETLAND TYPE	ENCROACHMENT DIMENSIONS (5)			Vertical Clearance (top of the pipe to lowest stream bed elevation) ft (5)	LENGTH OF ENCROACHMENT (ft) (1) (size & type of pipe)	TEMPORARY AREA OF ENCROACHMENT (acres) (1) [2]	PERMANENT AREA OF ENCROACHMENT (acres) [2]	LATITUDE MT POCONO	LONGITUDE QUAD	REVIEW INDIVIDUAL OR GP-5 (Purpose) (4)
									Width bank to bank (ft)	Depth bank to bed (ft)	Water depth (ft)							
20	Pocono	Bulgers Run P			HQ-CWF	Yes	NA	NA	0	0	0	2	0 28" Boring "PE"	0	0	41-01-38	75-17-59	GP-5 (UP)
21	Pocono	Cranberry Creek P			HQ-CWF	Yes	NA	NA	35	2	1	10	35 24" PVC	0.04	0	41-01-25	75-17-56	GP-5 (UP)
22	Pocono		Yes		N/A	Yes	EV	PFO	0	0	0	0	30 24" PVC	0.02	0	41-01-20	75-17-50	JP (UP)
23	Pocono			Trib to Cranberry Creek S	HQ-CWF	Yes	EV	PFO	3	1	0.25	16	15 24" PVC	0.003 Stream 0.007 Wet	0	41-01-17	75-17-51	JP (UP)
24	Pocono		Yes		NA	NA	EV	PFO	NA	NA	NA	N/A	195 24" PVC	0.17	0	41-01-04	75-17-45	JP (UP)
25	Pocono	Trib to Pocono Creek S			HQ-CWF	Yes	NA	NA	0	0	0	0	0 24" PVC	0	0	41-00-58	75-17-14	GP-5 (R)
26	Pocono	Trib to Pocono Creek S			HQ-CWF	Yes	NA	NA	0	0	0	0	0 24" PVC	0	0	41-00-56	75-17-39	GP-5 (UP)
27	Pocono	Trib to Pocono Creek S			HQ-CWF	Yes	NA	NA	0	0	0	0	0 24" PVC	0	0	41-00-53	75-17-38	GP-5 (UP)
28	Pocono	Pocono Creek P			HQ-CWF	Yes	NA	NA	80	3	1	4.5	80 12" PVC, 16" PVC	0.13	0	41-00-42	75-17-27	JP (UP)
29	Pocono			Trib to Pocono Creek S	HQ-CWF	Yes	EV	PFO	0	0	0	0	67 Stream Wetland 78 8", 16" PVC	0.02 Stream 0.02 Wet	0.005 Stream 0.005 Wet	41-00-39	75-17-32	JP (UP) (R) (SO)
29A	Pocono	Trib to Pocono Creek S			HQ-CWF	Yes	N/A	N/A	0	0	0	0	0 8", 16" PVC	0	0	41-00-40	75-17-31	GP-5 (UP) (R)
30	Pocono			Trib to Pocono Creek S	HQ-CWF	Yes	EV	PFO	0	0	0	0	8 8", 16" PVC	0.01 Wet	0.01 Wet	41-00-38	75-17-38	JP (UP) (R)
31	Pocono	Pocono Creek P			HQ-CWF	Yes	NA	NA	NA	NA	NA	N/A	20 along stream bank	0.01	0.01	41-00-43	75-17-43	JP (SO)
32	Pocono	Trib to Pocono Creek S			HQ-CWF	Yes	NA	NA	0	0	0	0	0 16", 8" PVC	0	0	41-00-40	75-17-17	GP-5 (UP)
33	Pocono	Trib to Pocono Creek P			HQ-CWF	Yes	NA	NA	0	0	0	0	0 16", 8" PVC	0	0	41-00-31	75-17-07	GP-5 (UP)
34	Pocono	Trib to Pocono Creek P			HQ-CWF	Yes	NA	NA	0	0	0	0	0 8" PVC	0	0	41-00-37	75-17-15	GP-5 (UP)
35	Pocono	Pocono Creek P			HQ-CWF	Yes	NA	NA	60	3	1.5	4.5	60 6" PVC, 16" PVC	0.11	0	41-00-19	75-16-58	GP-5 (UP)
36	Hamilton	Trib to Pocono Creek P			HQ-CWF	Yes	NA	NA	0	0	0	0	0 2" PVC	0	0	41-00-07	75-16-33	GP-5 (UP)
37	Hamilton	Trib to Pocono Creek P			HQ-CWF	Yes	NA	NA	0	0	0	0	0 16", 8" PVC	0	0	41-00-14	75-16-35	JP (UP)
37A	Pocono	Trib to Pocono Creek P			HQ-CWF	Yes	NA	NA	0	0	0	0	0 6", 8", 16" PVC	0	0	41-00-17	75-16-40	GP-5 (UP)

(1) - An "O" in this space indicates a pipeline installed above or below an existing stream bridge or culvert with no disturbance to the stream (2) Any area of less than 0.01 acres is rounded up (3) - P= Perennial, S=Seasonal (4) UP=Utility Pipe, R=Road,

REVISED: MARCH 3, 2009
and MARCH 13, 2009
and MARCH 24, 2009
and JUNE 9, 2009
and JULY 27, 2009

Sep 14,09-10:08am
P:\PA\Monroe Co\Pocono Twp_Authorities\Poc Twp Super\Poc Twp Sewer_Sewer Design Phases 1 and 2\Phase 2 - Poc Twp. Sewer Proj\052Pocono sewer and encroachment Index 4.dwg

REVISIONS

No.	Date	Description
1	03-24-2009	REVISED PER MCCD AND DEP COMMENTS
2	06-08-2009	REVISED PER PENNDOT COMMENTS
3	07-21-2009	REVISED ENCROACHMENT #6
4	08-03-2009	REVISED PER PENNDOT COMMENTS

- This drawing is the property of R.K.R. Hess Associates, Inc. Any reproduction, use or disclosure of the design or details contained herein is prohibited without the express written authorization of R.K.R. Hess Associates, Inc.
- Care should be taken when scaling dimensions off of these plans due to printing device limitations.

R.K.R. Hess Associates, Inc.
We translate human needs into practical realities.
Surveyors, Planners, Engineers, Architects,
Landscape Architects and Environmental Scientists
112 North Courtland Street, P.O. Box 268
East Stroudsburg, Pa. 18301
Telephone (570) 421-1550, Fax (570) 421-6720
Website: www.rkrhess.com
Email: engr@rkrhess.com · archt@rkrhess.com

© 2009

COMMONWEALTH OF PENNSYLVANIA REGISTERED PROFESSIONAL RUSSELL D. SCOTT IV ENGINEER No. 052420-E

The Professional's Seal is invalid on any plot that does not contain an impression or red ink seal and an original ink signature.

SEWER SYSTEM AND ENCROACHMENT LOCATIONS INDEX SHEET

SR 0611 POCONO AND HAMILTON TOWNSHIPS SEWERAGE SYSTEM PROJECT

CONTRACTING AGENCY: TOWNSHIP OF POCONO
POCONO TOWNSHIP MUNICIPAL BUILDING
P.O. BOX 197, TANNERSVILLE, PA 18372

POCONO AND HAMILTON TOWNSHIPS
MONROE COUNTY, PA

PROJECT MANAGER RDS
DESIGNED BY MYC
DRAWN BY MYC
CHECKED BY RDS
DATE 4/1/2008
CHECKED DATE 03/23/2009
SCALE 1" = 200'
PROJECT NO. 05200.03
PROJECT PATH AND NAME
DRAWING PATH AND NAME Pocono sewer and encroachment Index 4.dwg